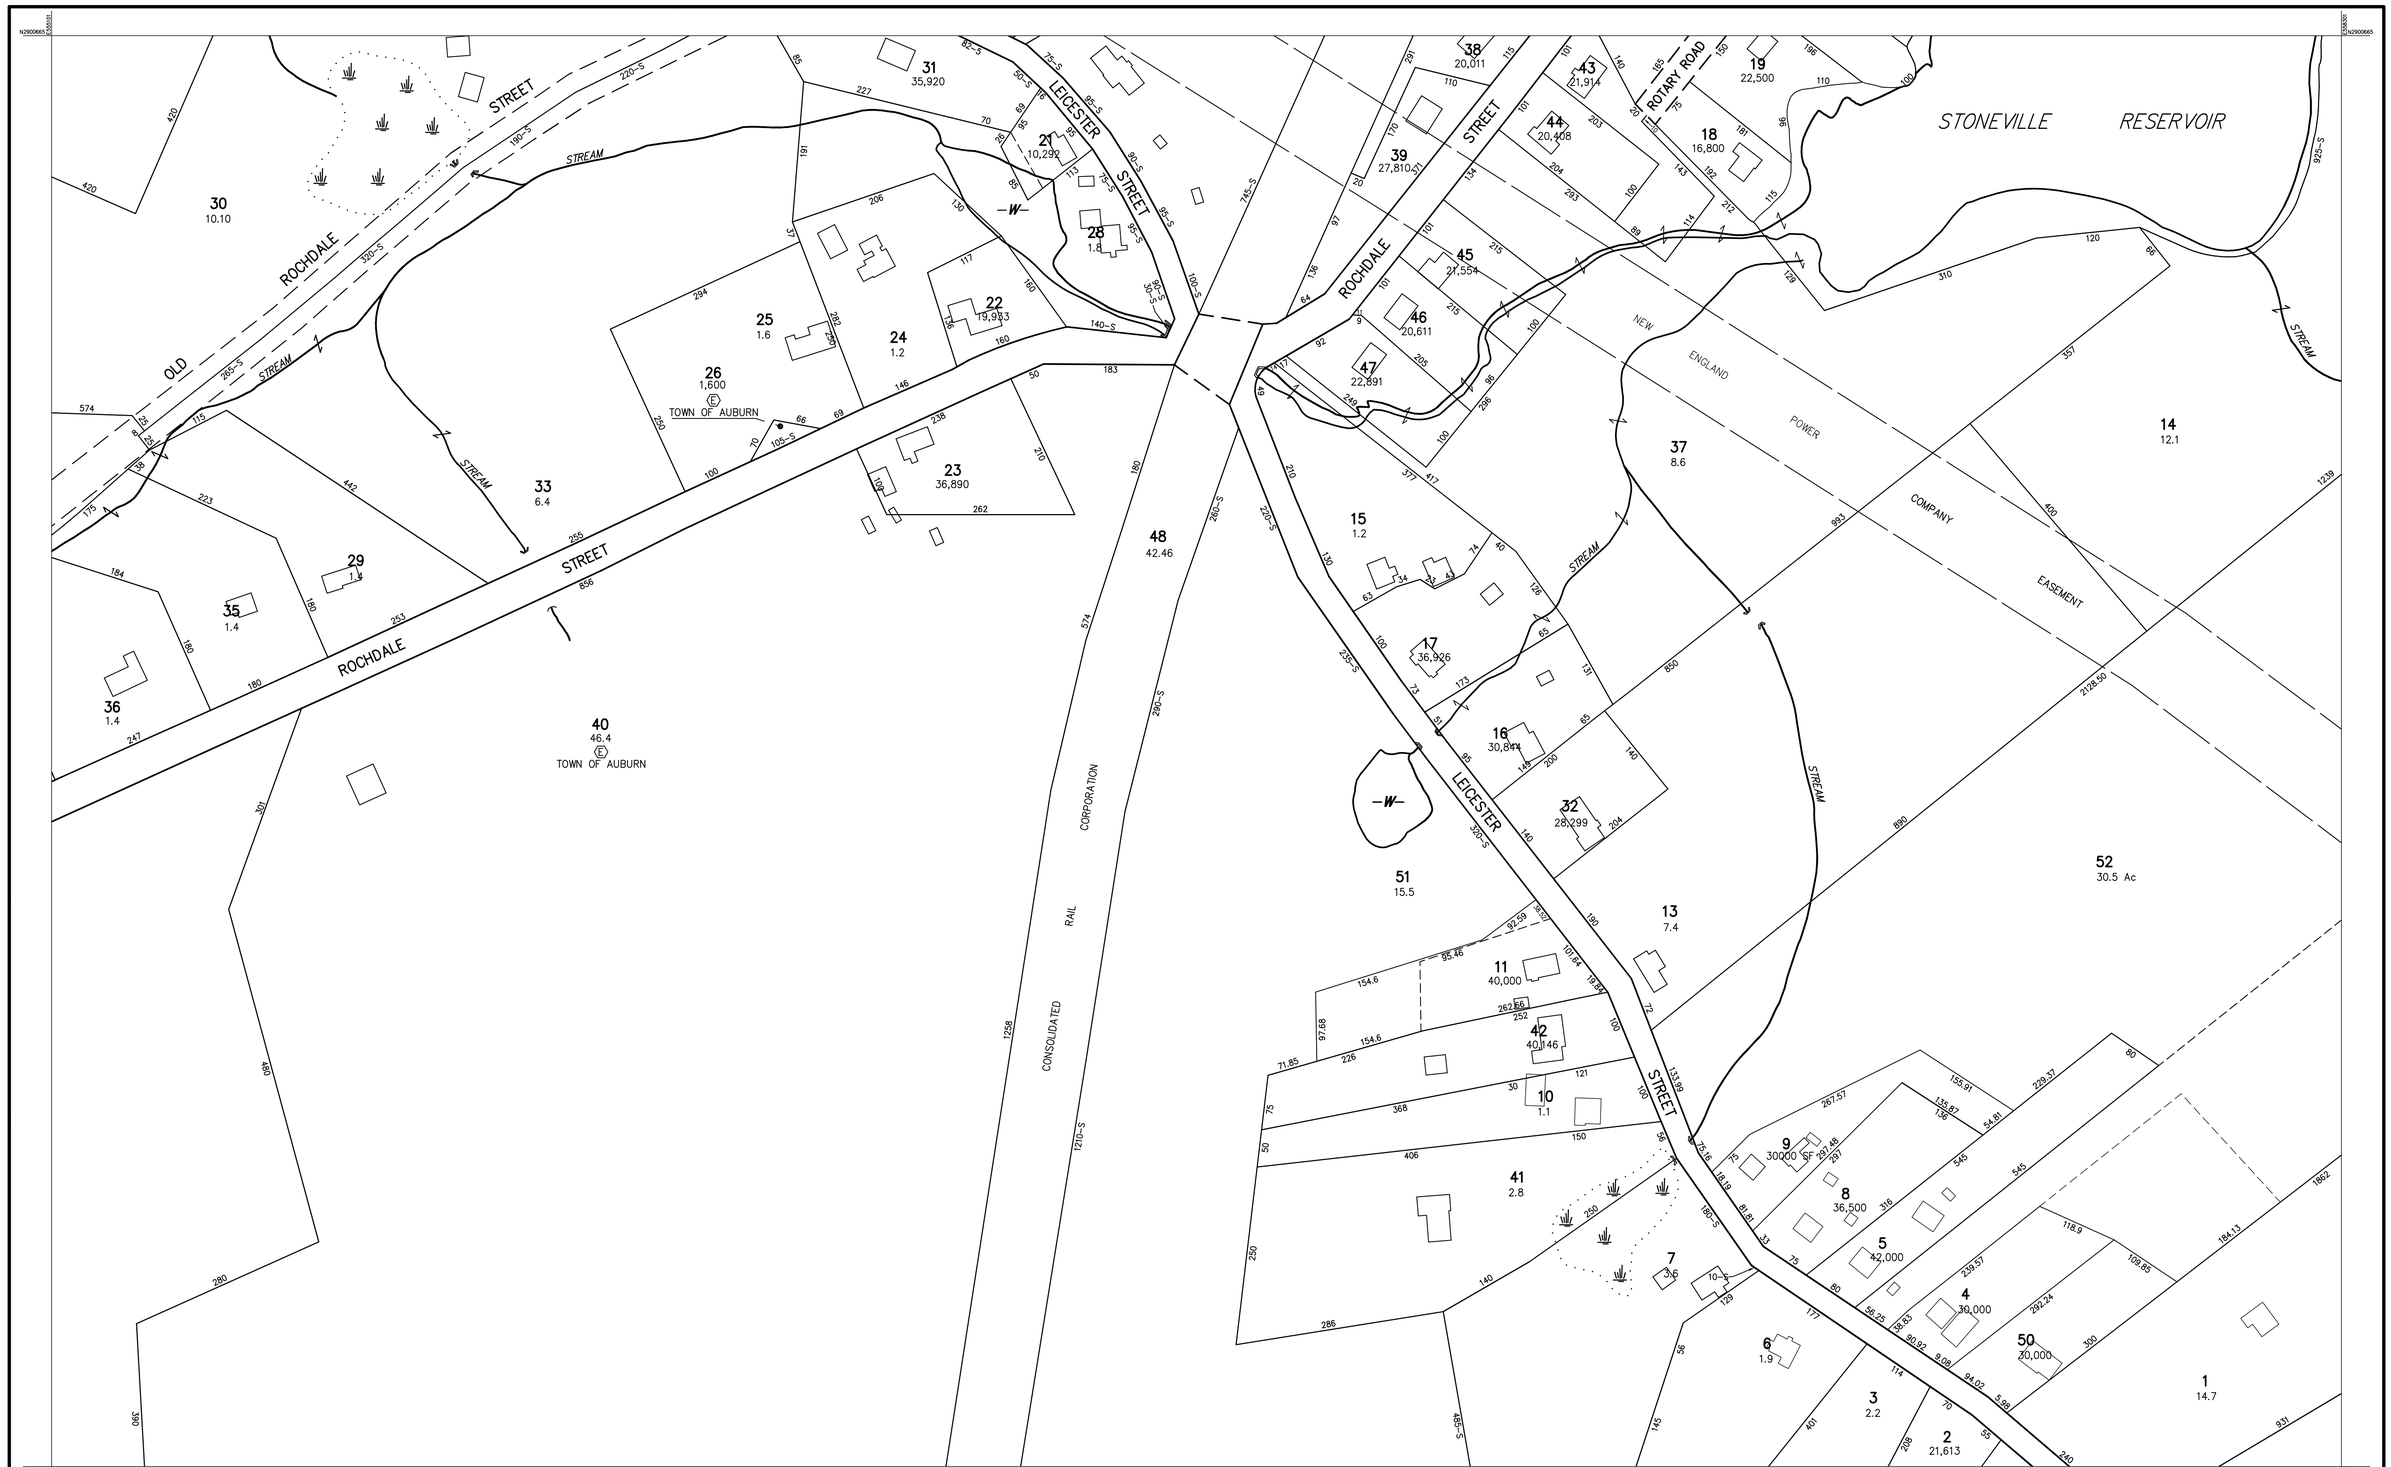

THIS MAP IS FOR ASSESSMENT PURPOSES. IT IS NOT VALID FOR LEGAL DESCRIPTION OR CONVEYANCE.

ORIGINAL PROPERTY MAPS WERE PREPARED BY CULLINAN ENGINEERING COMPANY, INC., JANUARY 1972. THE ORIGINAL HORIZONTAL DATUM WAS THE MASSACHUSETTS STATE PLANE COORDINATE SYSTEM NAD 1927. CAI CONVERTED THE DATUM TO NAD 1983.

DIGITIZED IN 2007 BY
CARTOGRAPHIC ASSOC. INC.
PROFESSIONAL GIS CONSULTANTS
MUNICIPAL MAPPING – GIS – PUBLIC WORKS INFORMATION MANAGEMENT
11 PLEASANT STREET, LITTLETON, NEW HAMPSHIRE 03561
(603)444-6768 – 1(800)322-4540 – FAX (603)444-1366 – WWW.CAI-INFO.COM

LEGEND

AREA OVER 1 ACRE	1.2	EXEMPT PROPERTY	E
AREA UNDER 1 ACRE	32,300	RIGHT OF WAY/ACCESS	R/W
RECORD DIMENSION	100	COMMON OWNERSHIP	
SCALED DIMENSION	100–S	TRACT LINES	
WATER	W	WETLANDS	

SCALE 1" = 100'
FEET 50 0 100 200 300
25 0 25 50 75 METERS

REVISED TO :

PROPERTY MAPS
AUBURN
MASSACHUSETTS

INDEX DIAGRAM

21	22	23
29		31
37	38	39

GN

MAP NO. 30